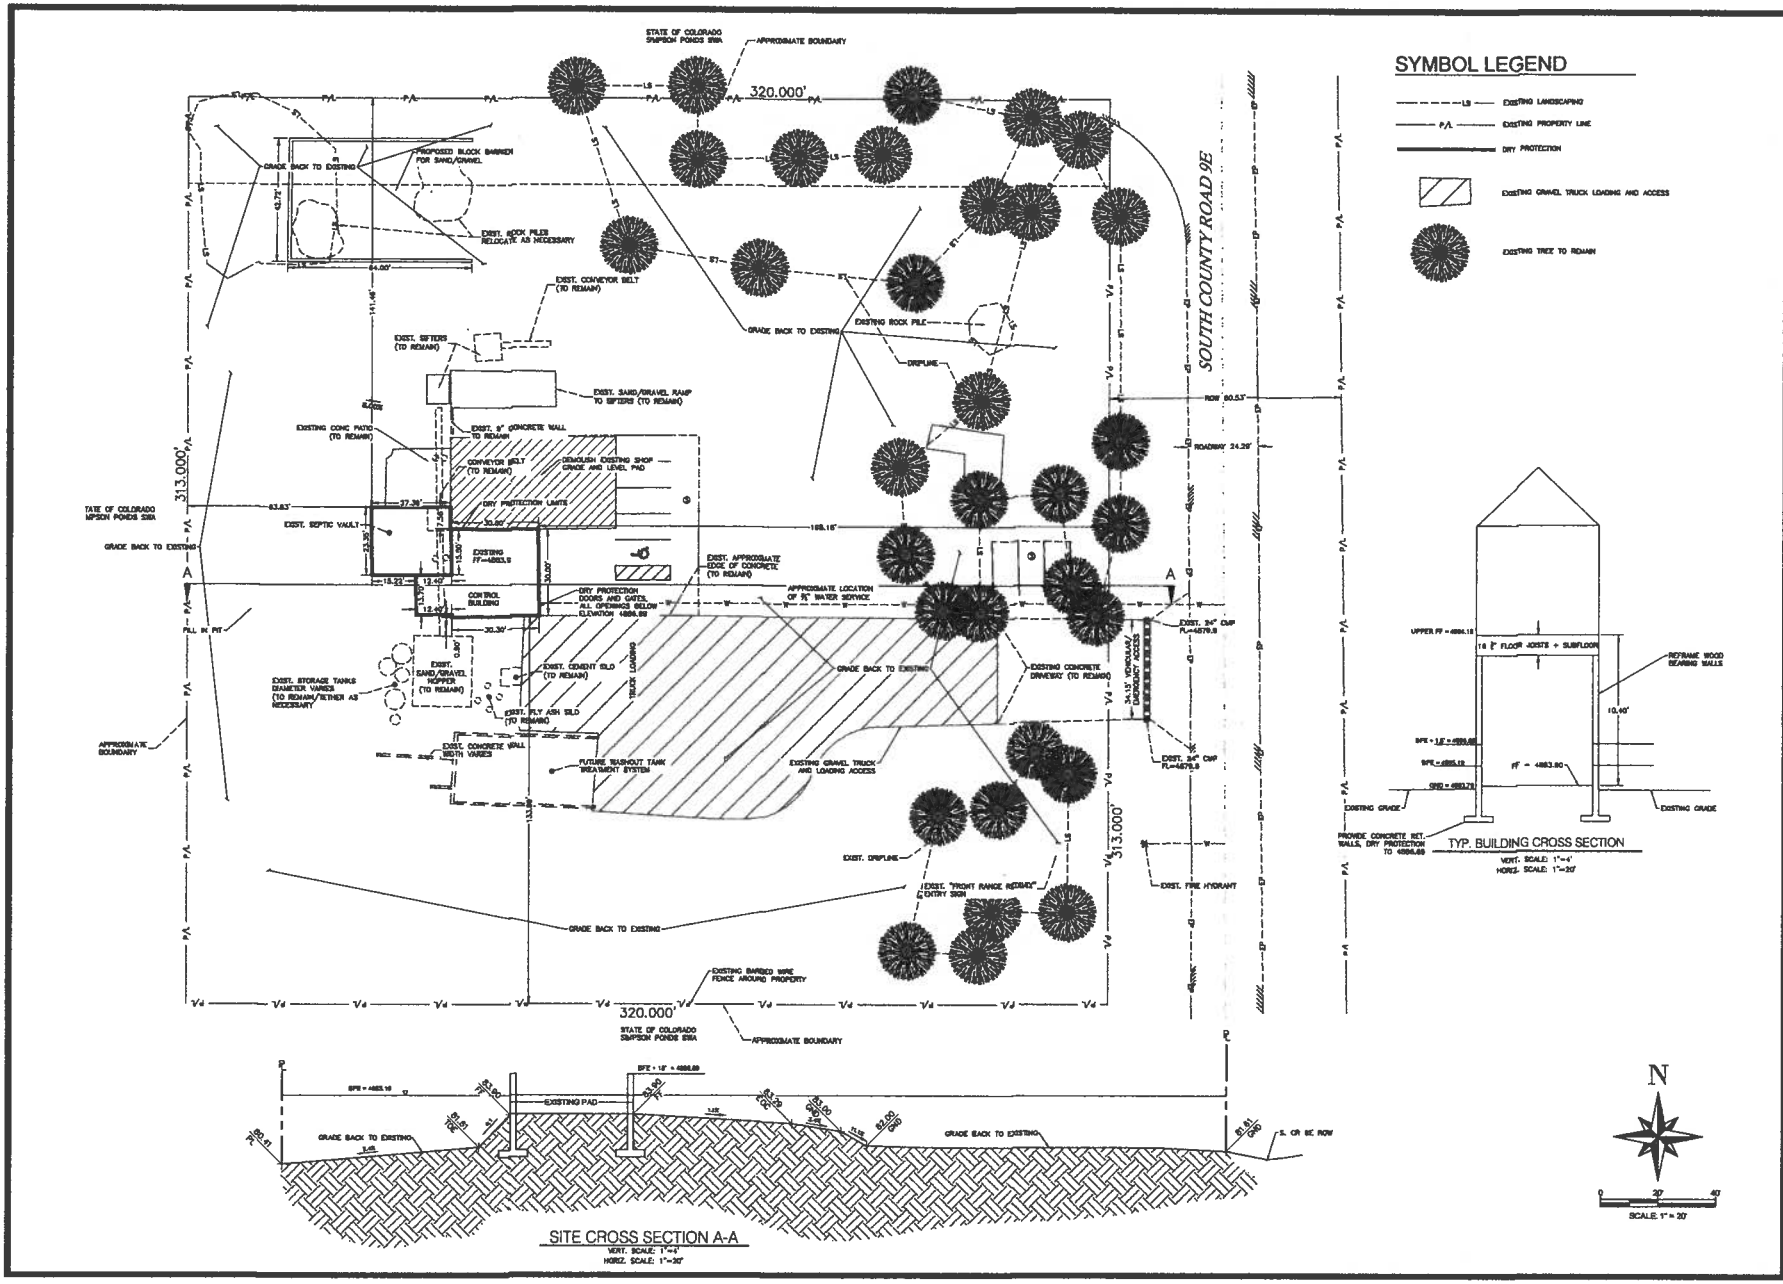

QUALITY ENGINEERING
1501 ACADEMY COURT, #201
FORT COLLINS, CO 80524
WWW.QUALITY-ENGINEERING.COM
(970) 416-7891 OFFICE
(970) 797-1182 FAX

NO.	REVISIONS	BY

FRONT RANGE REDI MIX
651 SOUTH COUNTY ROAD 9E
LOVELAND, CO 80537

SITE & GRADING EXHIBIT OPTION 3: DRY P PROTECTION

FOR REVIEW ONLY

CHECKED BY:	CAG
DESIGNED BY:	GLF
DRAWN BY:	GLF
DATE:	11, JUNE 2015
SCALE:	AS NOTED
PROJECT NO.:	7027-001

SHEET 2 OF 2