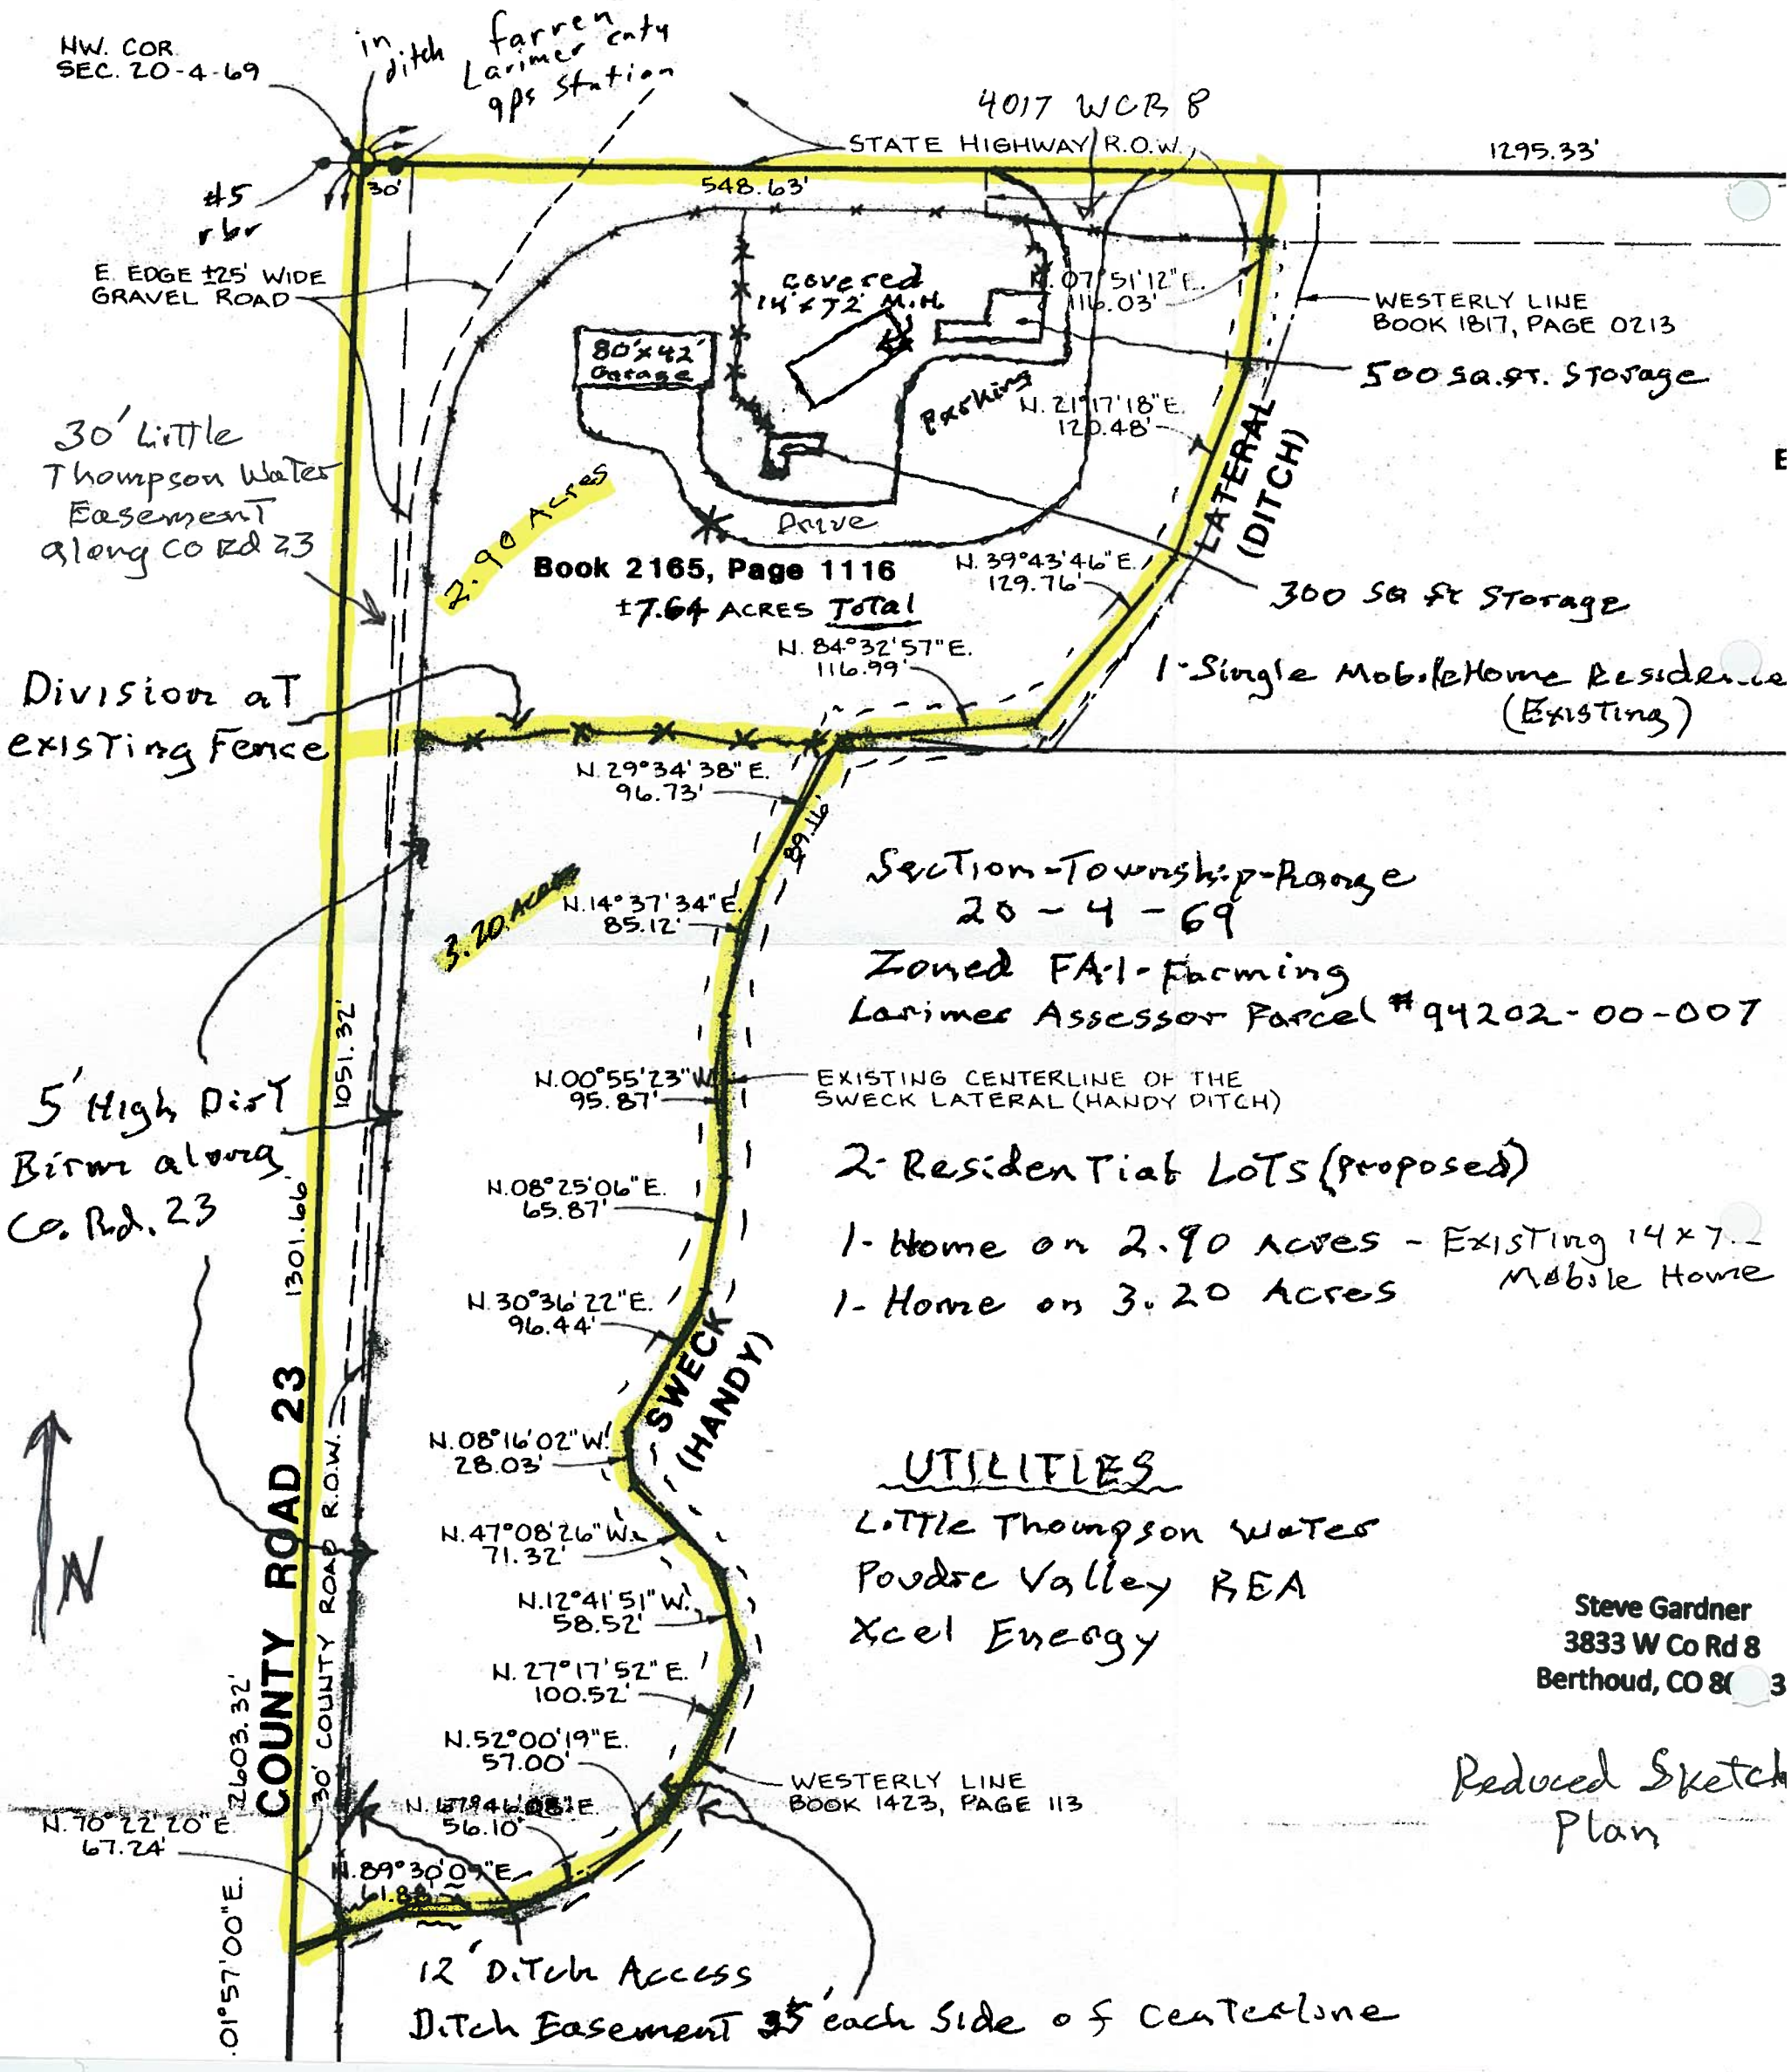

Steve Gardner
3833 W Co Rd 8
Berthoud, CO 80[illegible]3

Reduced Sketch Plan