Sketch Plan for Sykes / McSwain Rezoning

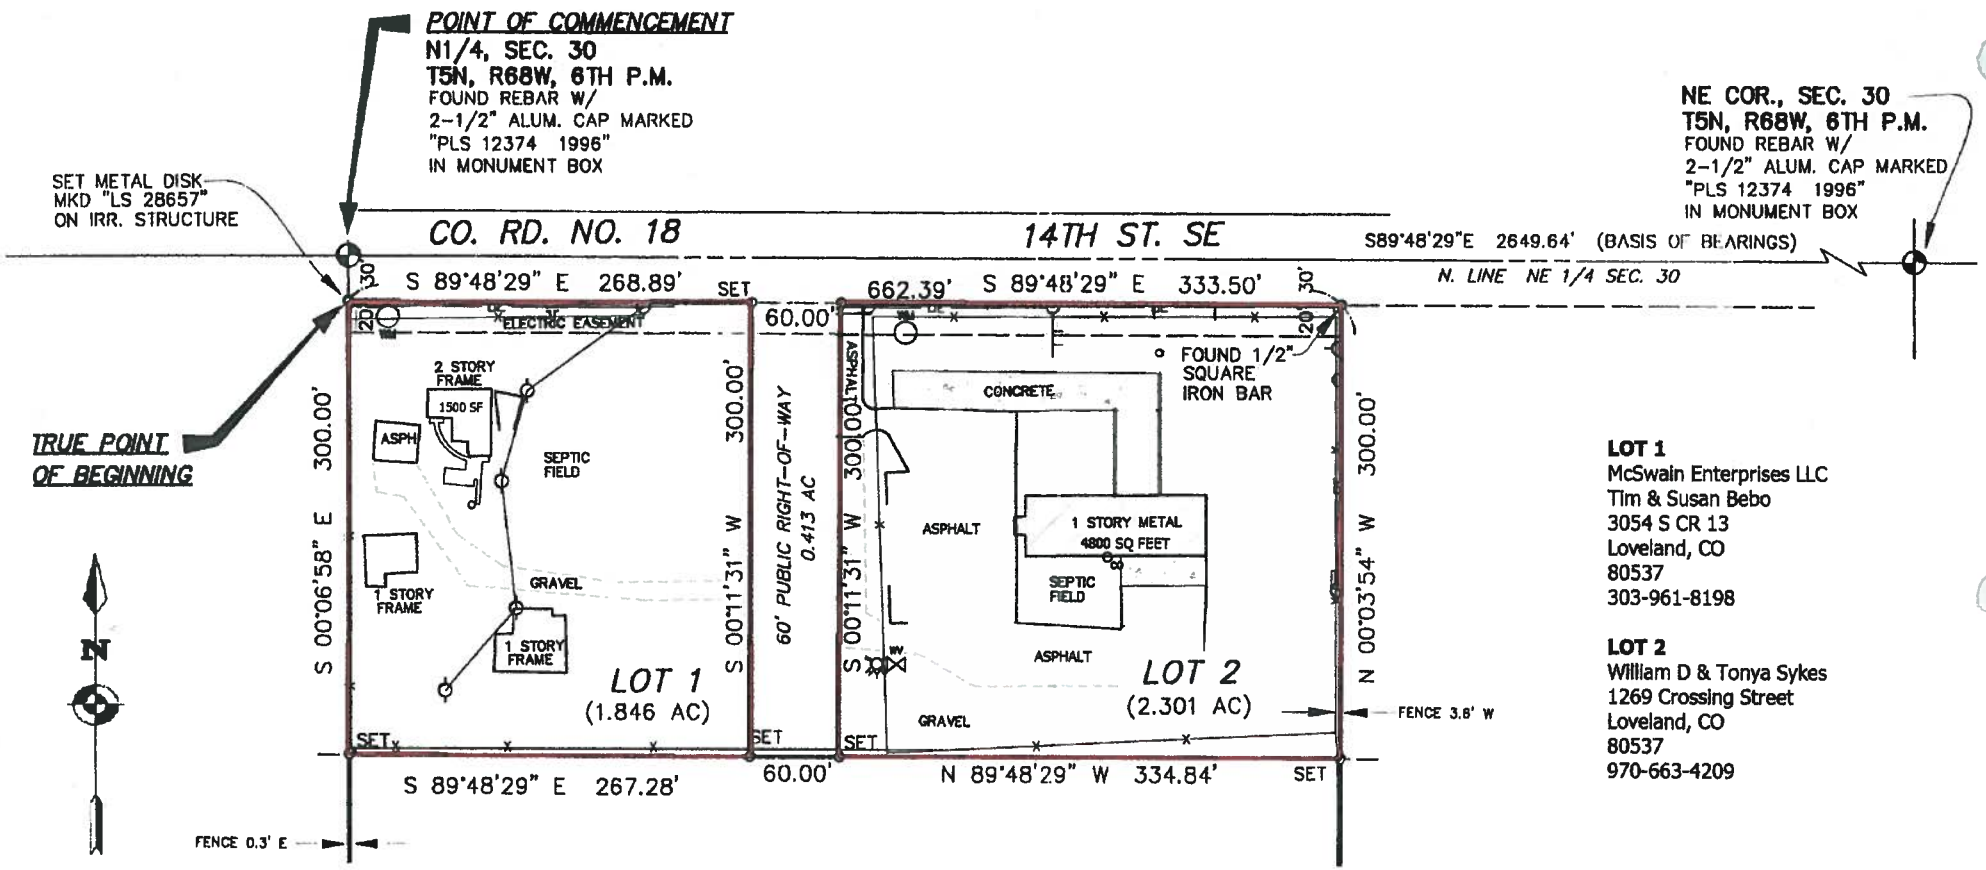

LOT 1
McSwain Enterprises LLC
Tim & Susan Bebo
3054 S CR 13
Loveland, CO
80537
303-961-8198

LOT 2
William D & Tonya Sykes
1269 Crossing Street
Loveland, CO
80537
970-663-4209