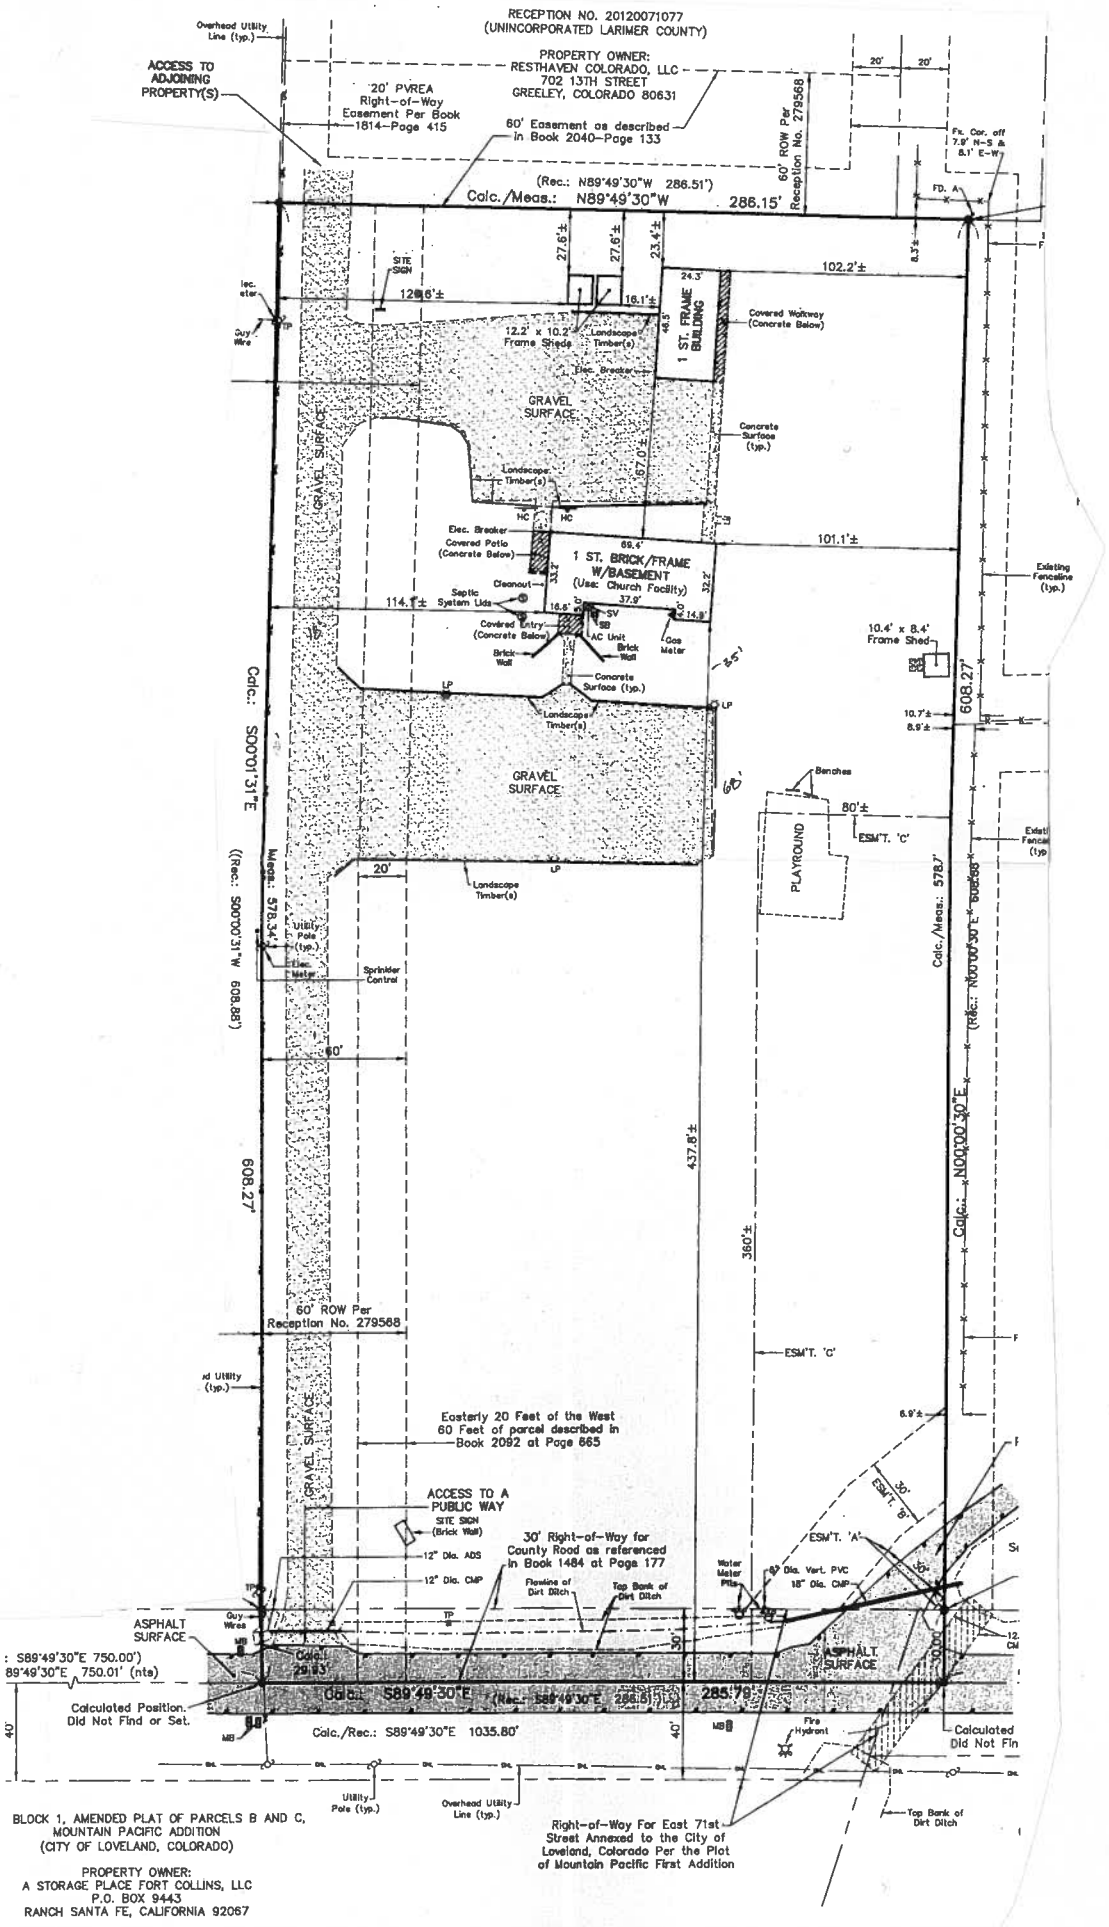


BLOCK 1, AMENDED PLAT OF PARCELS B AND C,
MOUNTAIN PACIFIC ADDITION
(CITY OF LOVELAND, COLORADO)

PROPERTY OWNER:
A STORAGE PLACE FORT COLLINS, LLC
P.O. BOX 9443
RANCH SANTA FE, CALIFORNIA 92067